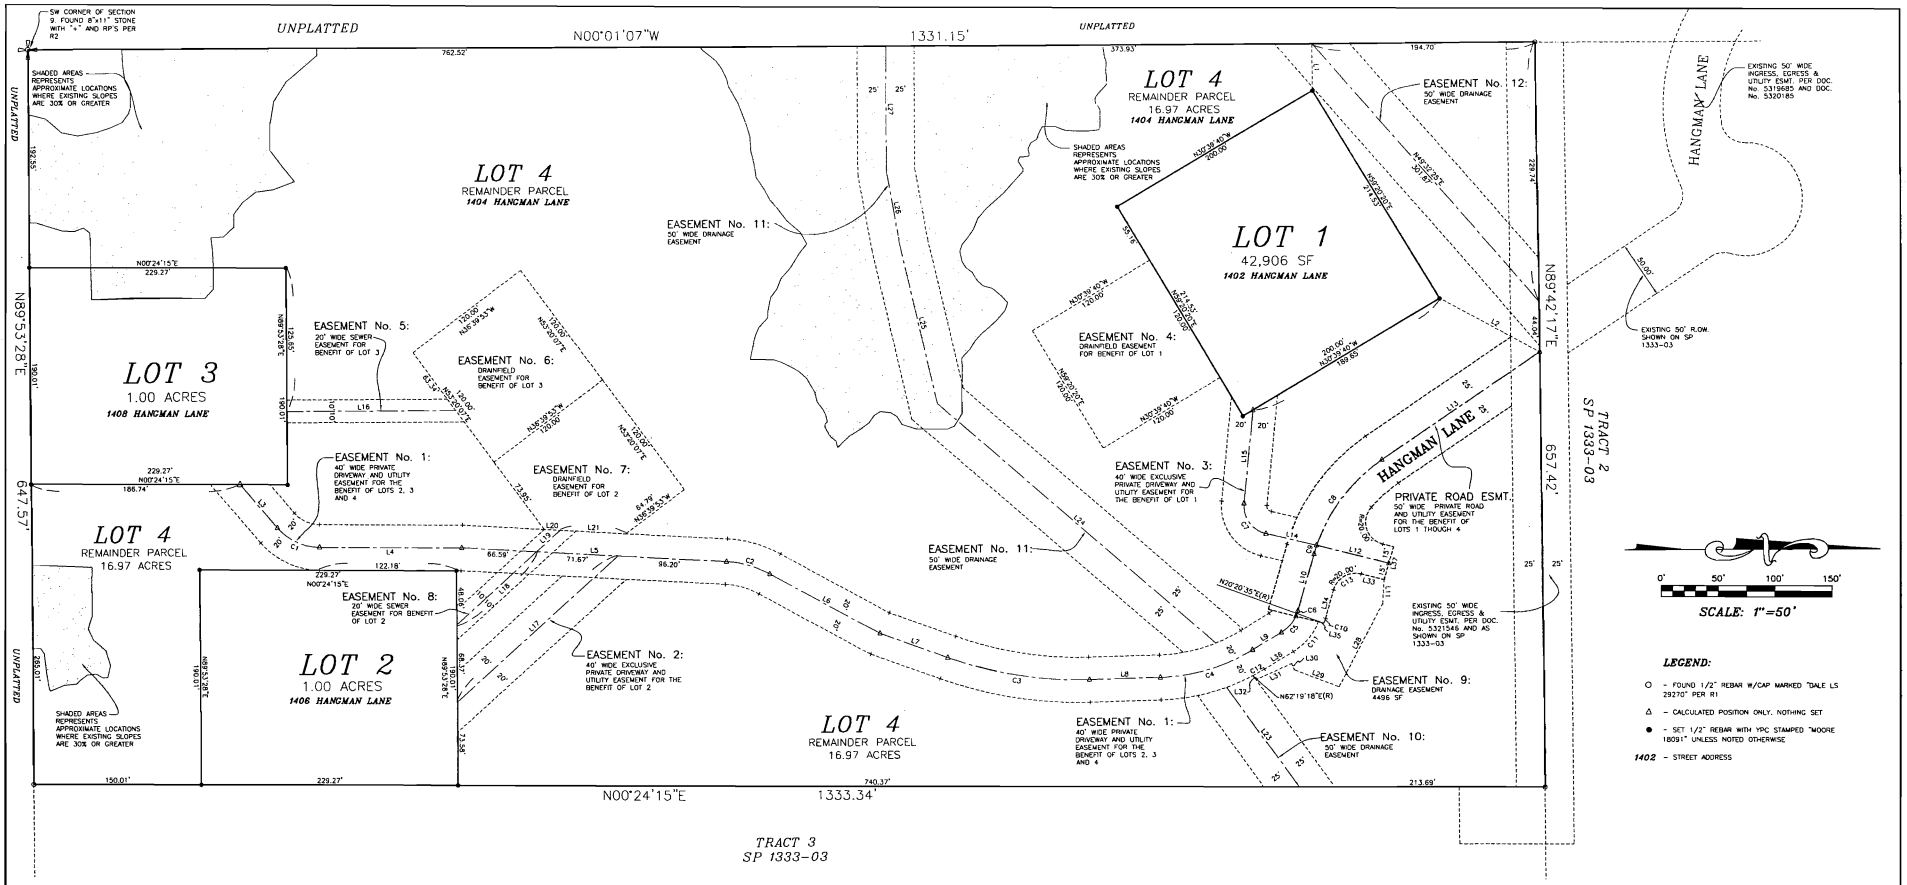

LEGEND:

- ○ - FOUND 1/2" REBAR W/CAP MARKED "DALE LS 29270" PER R1
- △ - CALCULATED POSITION ONLY, NOTHING SET
- ● - SET 1/2" REBAR WITH YPC STAMPED "MOORE 18091" UNLESS NOTED OTHERWISE
- 1402 - STREET ADDRESS

BASIS OF BEARINGS:
THE BEARING SYSTEM USED FOR FINAL SHORT PLAT 1333-03 RECORDED IN BOOK 21 OF SHORT PLATS, PAGES 95 AND 96 WAS USED AS THE BASIS OF BEARINGS FOR THIS MAP

PROCEDURES AND EQUIPMENT:
THIS SURVEY WAS PERFORMED USING A TOPCON "HYPER" RTK GPS SYSTEM, AND TDS RANGER ELECTRONIC FIELD BOOK DATA COLLECTOR. FIELD PROCEDURES WHERE USED THAT MEET OR EXCEED THE LINEAR AND ANGULAR REQUIREMENTS OF WAC 332-130-090(1)(B) CITY- RESIDENTIAL AND SUBDIVISION LOTS.

REFERENCES:
(R1) FINAL SHORT PLAT OF SP 1333-03 RECORDED IN BOOK 21 OF SHORT PLATS, PAGES 95 AND 96

(R2) SURVEY RECORDED IN BOOK 95 OF SURVEYS, PAGES 23, 24 AND 25

LINE TABLE

LINE	BEARING	DISTANCE
L1	N89°58'53"E	41.71'
L2	N28°42'07"E	98.84'
L3	N49°01'55"E	50.70'
L4	N00°24'15"E	127.00'
L5	N03°09'57"E	234.45'
L6	N28°52'42"E	109.99'
L7	N20°03'20"E	63.20'
L8	N01°30'11"W	62.28'
L9	N31°19'46"W	29.38'
L10	N73°50'49"W	52.14'
L11	N85°08'00"W	20.73'
L12	N14°25'00"E	64.82'
L13	N34°09'47"W	166.52'
L14	N13°30'34"E	45.02'
L15	N84°07'34"W	82.12'
L16	N00°06'32"W	150.58'
L17	N42°02'29"W	192.27'
L18	N42°02'29"W	96.08'
L19	N42°02'29"W	28.18'
L20	N03°09'57"E	14.09'
L21	N03°09'57"E	57.80'
L22	N03°09'57"E	5.85'
L23	N84°28'17"E	108.96'
L24	N41°08'21"E	322.24'
L25	N77°03'33"E	143.02'
L26	N80°04'41"E	65.05'
L27	N89°58'53"E	112.25'
L28	N62°24'39"W	83.42'
L29	N21°36'47"E	41.87'
L30	N67°01'14"E	5.95'
L31	N24°28'27"W	34.21'
L32	N54°28'17"E	4.47'
L33	N14°25'00"E	20.82'
L34	N73°50'49"W	26.37'
L35	N14°25'00"E	5.03'
L36	N31°19'46"W	29.38'
L37	N73°50'49"W	30.01'

CURVE TABLE

CURVE	DELTA ANGLE	RADIUS	ARC LENGTH
C1	48°37'40"	50.00'	42.44'
C2	25°42'45"	90.00'	40.39'
C3	21°33'31"	335.00'	126.05'
C4	29°49'35"	165.00'	85.89
C5	33°48'15"	33.03'	19.49'
C6	08°42'48"	33.03'	5.02
C7	82°21'52"	25.00'	35.94'
C8	36°40'08"	150.00'	96.00
C9	03°00'54"	150.00'	7.89'
C10	04°11'22"	56.03'	4.25'
C11	37°46'04"	53.03'	34.95'
C12	03°39'04"	185.00'	11.79
C13	88°15'49"	20.00'	30.81'

SURVEYOR'S CERTIFICATE:

THIS MAP WAS PREPARED BY ME OR UNDER MY DIRECT SUPERVISION IN CONFORMANCE WITH THE REQUIREMENTS OF THE SPOKANE COUNTY SUBDIVISION ORDINANCE.

PATRICK J. MOORE, PLS No. 18091

PATRICK J. MOORE
STATE OF WASHINGTON
18091
REGISTERED PROFESSIONAL LAND SURVEYOR
EXPIRES

FINAL PLAT OF LATAH HILLS
(PS-2009-08)
LOCATED IN THE SW 1/4 OF THE SW 1/4 OF SECTION 09, T.24N.,R.43.E, W.M.
SPOKANE COUNTY, WASHINGTON

PAT MOORE & ASSOCIATES, INC.
7224 W. Johnson Avenue
Nine Mile Falls, WA 99026
1-509-326-1224

PJM 08011